

Date: Tuesday, 2/28/2006 8:39:37 AM
 User: Linda Lacelle

Process Sheet

Customer : CU-DAR001 Dart Helicopters Services	Drawing Name : WASHER
Job Number : 26004	
Estimate Number : 12298	
P.O. Number : N/A	Part Number : D34931
This Issue : 2/28/2006 S.O. No. : N/A	Drawing Number : D3493 REV A
Prsht Rev. : NC	Project Number : N/A
First Issue : N/A Type : MACHINED PARTS	Drawing Revision : A
Previous Run : N/A	Material : N/A
Written By : <u>SEE COMMENT BELOW</u>	Due Date : 3/7/2006 Qty: 40 Um: Each
Checked & Approved By : <u>SEE ABOVE DATE & USEC</u>	
Comment : Est Rev: A New Issue 06-02-28 JLM	

Additional Product

Job Number:



Seq. #:	Machine Or Operation:	Description :
----------------	------------------------------	----------------------

1.0	M304R100	304 ROUND BAR
-----	----------	---------------



Comment: Qty.: 0.0306 f(s)/Unit Total: 1.2222 f(s)

1.00" 304 ROUND BAR

(M304R1.000)

Batch: M17002

MS 06/02/28

2.0	HARDINGE	HARDINGE CNC LATHE SMALL
-----	----------	--------------------------



Comment: HARDINGE CNC LATHE SMALL

1-Turn as per Folio FA626 & Dwg D3493 MS 06/02/28

2-Deburr MS 06/02/28

40

3.0	QC2	INSPECT PARTS AS THEY COME OFF MACHINE
-----	-----	--



Comment: INSPECT PARTS AS THEY COME OFF MACHINE

JF 06/02/28

40

4.0	QC8	SECOND CHECK
-----	-----	--------------



Comment: SECOND CHECK

Er 06/03/01

40

5.0	PACKAGING 1	PACKAGING RESOURCE #1
-----	-------------	-----------------------



Comment: PACKAGING RESOURCE #1

Identify and Stock

Location: 57438

Er 6/3/01

40

Dart Aerospace Ltd

W/O:		WORK ORDER CHANGES					
DATE	STEP	PROCEDURE CHANGE	By	Date	Qty	Approval Chief Eng / Prod Mgr	Approval QC Inspector

Part No: _____ PAR #: _____ Fault Category: _____ NCR: Yes ☐ No ☒ DQA: ☒ Date: 06/03/01
 QA: N/C Closed: _____ Date: _____

NCR:		WORK ORDER NON-CONFORMANCE (NCR)						
DATE	STEP	Description of NC Section A	Corrective Action Section B			Verification Section C	Approval Chief Eng	Approval QC Inspector
			Initial Chief Eng	Action Description Chief Eng	Sign & Date			

NOTE: Date & initial all entries

Date: Tuesday, 2/28/2006 8:39:37 AM
User: Linda Lacelle

Process Sheet

Customer: CU-DAR001 Dart Helicopters Services

Drawing Name: WASHER

Job Number: 26004

Part Number: D34931

Job Number:



Seq. #:

Machine Or Operation:

Description :

6.0

DC

DOCUMENT CONTROL



40

Comment: DOCUMENT CONTROL
Inspection Level 21

DD 06/03/01

Job Completion



U 06.83-01

Dart Aerospace Ltd

W/O:		WORK ORDER CHANGES					
DATE	STEP	PROCEDURE CHANGE	By	Date	Qty	Approval Chief Eng / Prod Mgr	Approval QC Inspector

Part No: _____ PAR #: _____ Fault Category: _____ NCR: Yes No DQA: _____ Date: _____


QA: N/C Closed: _____ Date: _____

NCR:		WORK ORDER NON-CONFORMANCE (NCR)						
DATE	STEP	Description of NC Section A	Corrective Action Section B			Verification Section C	Approval Chief Eng	Approval QC Inspector
			Initial Chief Eng	Action Description Chief Eng	Sign & Date			

NOTE: Date & initial all entries



DESIGN <i>PH</i>	DRAWN BY <i>PH</i>	DART AEROSPACE USA, INC. PORT HADLOCK, WA	
CHECKED <i>PH</i>	APPROVED <i>PH</i>	DRAWING NO. D3493	REV. A SHEET 1 OF 1
DATE 06.01.04		TITLE WASHER	SCALE 1:1
A	06.01.04	NEW ISSUE	

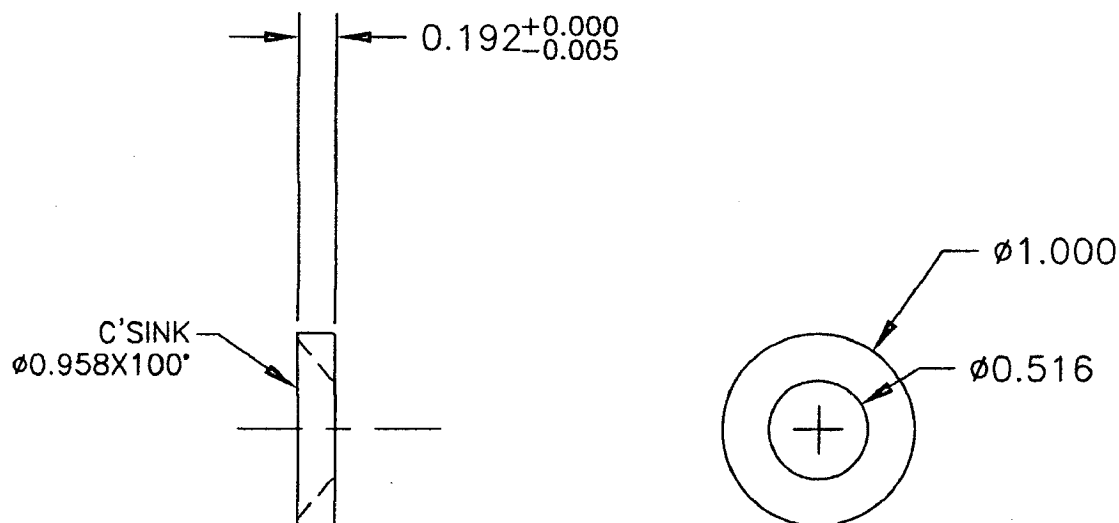

D3493-1 WASHER

REFERENCE ONLY

D3493-1 WASHER

- 1) MATERIAL: AISI 304/316 STAINLESS STEEL 1.000 ROUND BAR
(REF DART MATERIAL SPEC M304R1.000)
- 2) ALL DIMENSIONS ARE IN INCHES
- 3) TOLERANCES ARE PER DART QSI 018 UNLESS OTHERWISE NOTED
- 4) BREAK SHARP EDGES 0.005 TO 0.010 MAX

RELEASED
06.02.07


Copyright © 2006 by DART AEROSPACE USA, INC.

THIS DOCUMENT IS PRIVATE AND CONFIDENTIAL AND IS SUPPLIED ON THE EXPRESS CONDITION THAT IT IS NOT TO BE USED FOR ANY PURPOSE OR COPIED OR COMMUNICATED TO ANY OTHER PERSON WITHOUT WRITTEN PERMISSION FROM DART AEROSPACE USA, INC.



DESIGN <i>PH</i>	DRAWN BY <i>PH</i>	DART AEROSPACE USA, INC. PORT HADLOCK, WA	
CHECKED <i>[Signature]</i>	APPROVED <i>[Signature]</i>	DRAWING NO. D3493	REV. A SHEET 1 OF 1
DATE 06.01.04		TITLE WASHER	SCALE 1:1
A	06.01.04	NEW ISSUE	

REFERENCE ONLY

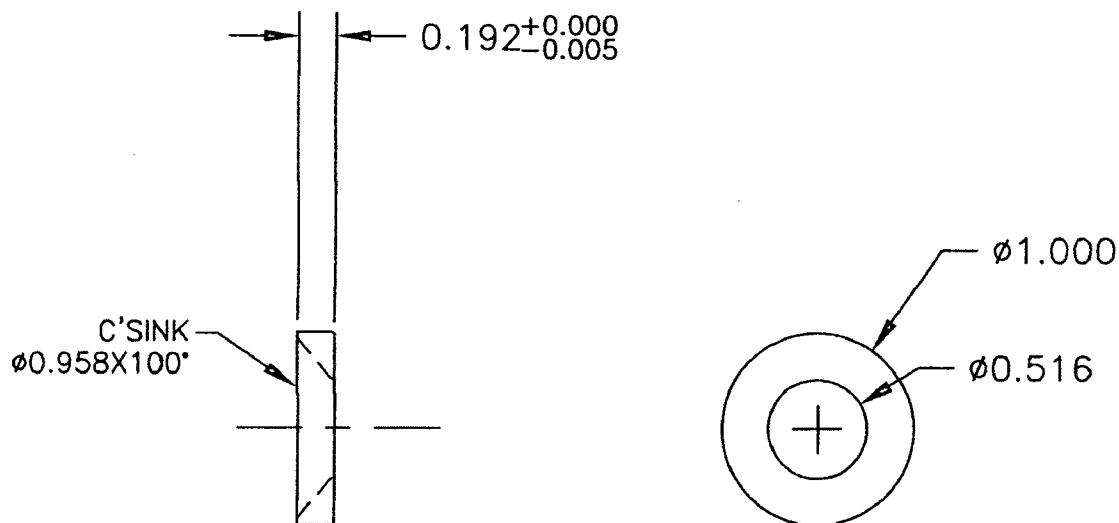

D3493-1 WASHER

D3493-1 WASHER

- 1) MATERIAL: AISI 304/316 STAINLESS STEEL Ø1.000 ROUND BAR
(REF DART MATERIAL SPEC M304R1.000)
- 2) ALL DIMENSIONS ARE IN INCHES
- 3) TOLERANCES ARE PER DART QSI 018 UNLESS OTHERWISE NOTED
- 4) BREAK SHARP EDGES 0.005 TO 0.010 MAX

RELEASED
06.02.07

Copyright © 2006 by DART AEROSPACE USA, INC.

THIS DOCUMENT IS PRIVATE AND CONFIDENTIAL AND IS SUPPLIED ON THE EXPRESS CONDITION THAT IT IS NOT TO BE USED FOR ANY PURPOSE OR COPIED OR COMMUNICATED TO ANY OTHER PERSON WITHOUT WRITTEN PERMISSION FROM DART AEROSPACE USA, INC.

FIRST ARTICLE INSPECTION CHECKLIST

☐ First Article ☒ Prototype

[illegible]

Measured by: MS	Audited by: Er	Prototype Approval: PH
Date: 06/02/20	Date: 06/03/01	Date: 06/02/20

Rev A	Date	Change New Issue	Revised by KJ/RF	Approved
----------	------	---------------------	---------------------	----------